THIS DRAWING IS UNPUBLISHED.
DIFFUSION RESEINTE AMP
RELEASED FOR PUBLICATION ,19 .
© COPYRIGHT 19 BY AMP INCORPORATED. ALL RIGHTS RESERVED.
TOUS DROITS RESERVES

LOC F DIST 7

REVISIONS

P	LTR REV	DESCRIPTION MODIFICATIONS	DATE	DWN DESS.	APVD APP.
	A	CHANGE PACKAGING ER00-8005-99	05-OCT-99	YP	–
	B	REDRAWN, UPDATED ER00-8069-00	05-JAN-00	FL	–

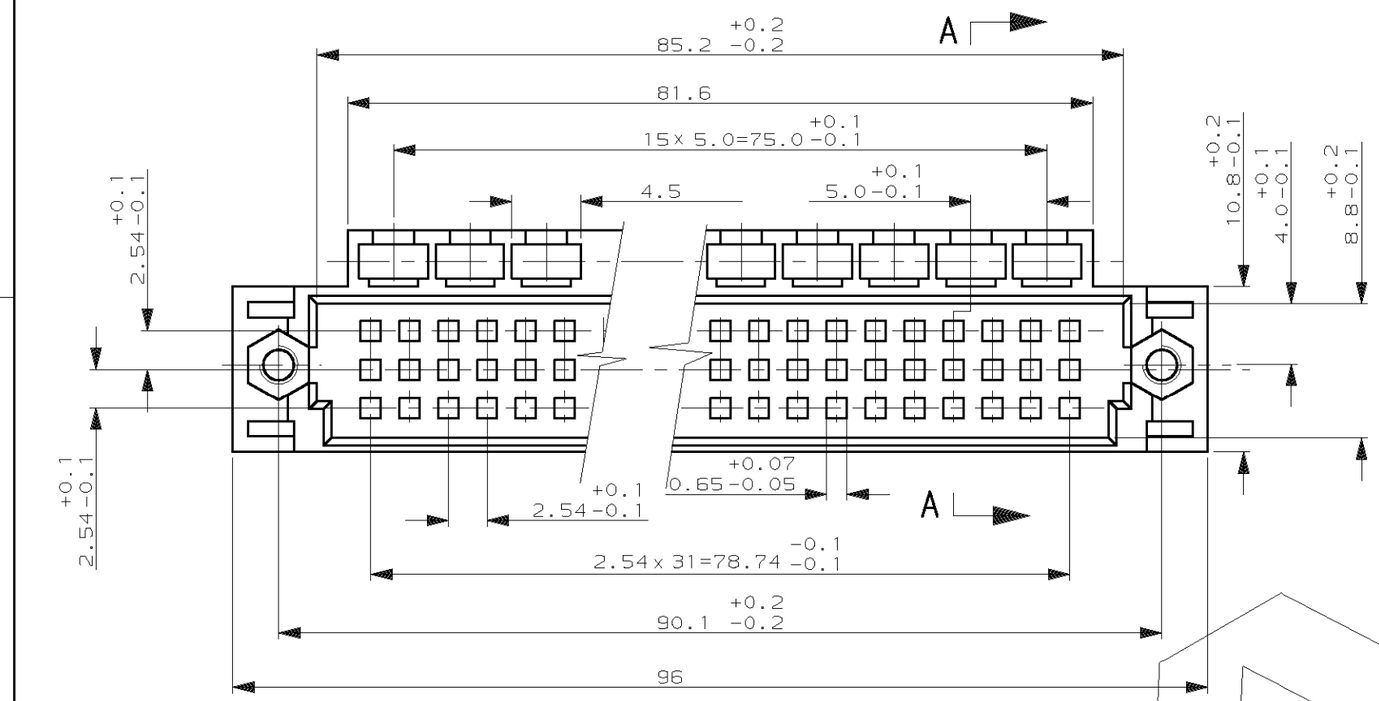

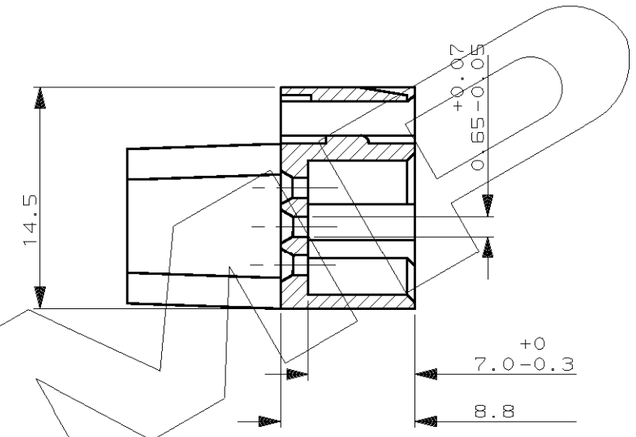

SECTION A-A

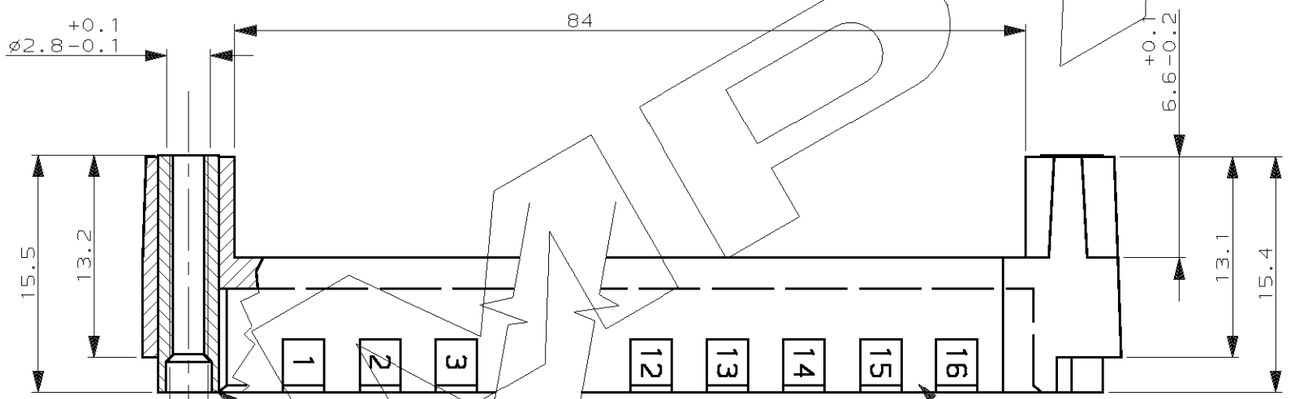

1. INSERTS LIVRES NON MONTES
(INSERTS ARE DELIVERED UNMOUNTED)

REFERENCE : 144300-1
PART NUMBER :

INSERT-MAT.ACIER.INOX PASSIF
(INSERT-MAT. S.S. PASSIVATED)

PONT POUR CONN.I.E.C.
MAT.P.B.T. CHARGE VERRE UL-94V0 GRIS
(BRIDGE FOR I.E.C. CONN.)
(MAT. P.B.T. G.F. UL 94V0 COLOUR GRAY)

THIS DRAWING IS A CONTROLLED DOCUMENT.
CE PLAN EST UN DOCUMENT CONTROLE.

DIMENSIONS: mm

TOLERANCES UNLESS OTHERWISE SPECIFIED:
TOLERANCES NON SPECIFIEES (SUIV NB DE DECIMALES):
0 ~~PLC/DEC.~~ ±
1 ~~PLC/DEC.~~ ±0.3
2 ~~PLC/DEC.~~ ±
3 ~~PLC/DEC.~~ ±
4 ~~PLC/DEC.~~ ±
ANGLES ±2°

MATERIAL MATIERE –
FINISH FINITION –

DWN/DESSINE F.LE NEGARET 14-JAN-00
CHK/VERIFIE JJ.DESPRETZ 14-MAR-00
APVD/APPROUVE Y.PETRONIN 14-MAR-00
PRODUCT SPEC SPEC. PRODUIT –
APPLICATION SPEC SPEC. APPLICATION –
WEIGHT MASSE APPROX. –

AMP DE FRANCE
95301 PONTOISE

NAME TITRE
BRIDGE FOR I.E.C. CONN. 96 POS.

SIZE FORMAT	CAGE CODE	DRAWING NO TITRE	RESTRICTED TO
A3	00779	C-144300	–

CUSTOMER DRAWING/PLAN CLIENT UNIQUEMENT POUR REFERENCE
SCALE ECHELLE N/A
SHEET FEUILLE 1 OF DE 1
REV B

AMP 1470-19 REV 27JUN96